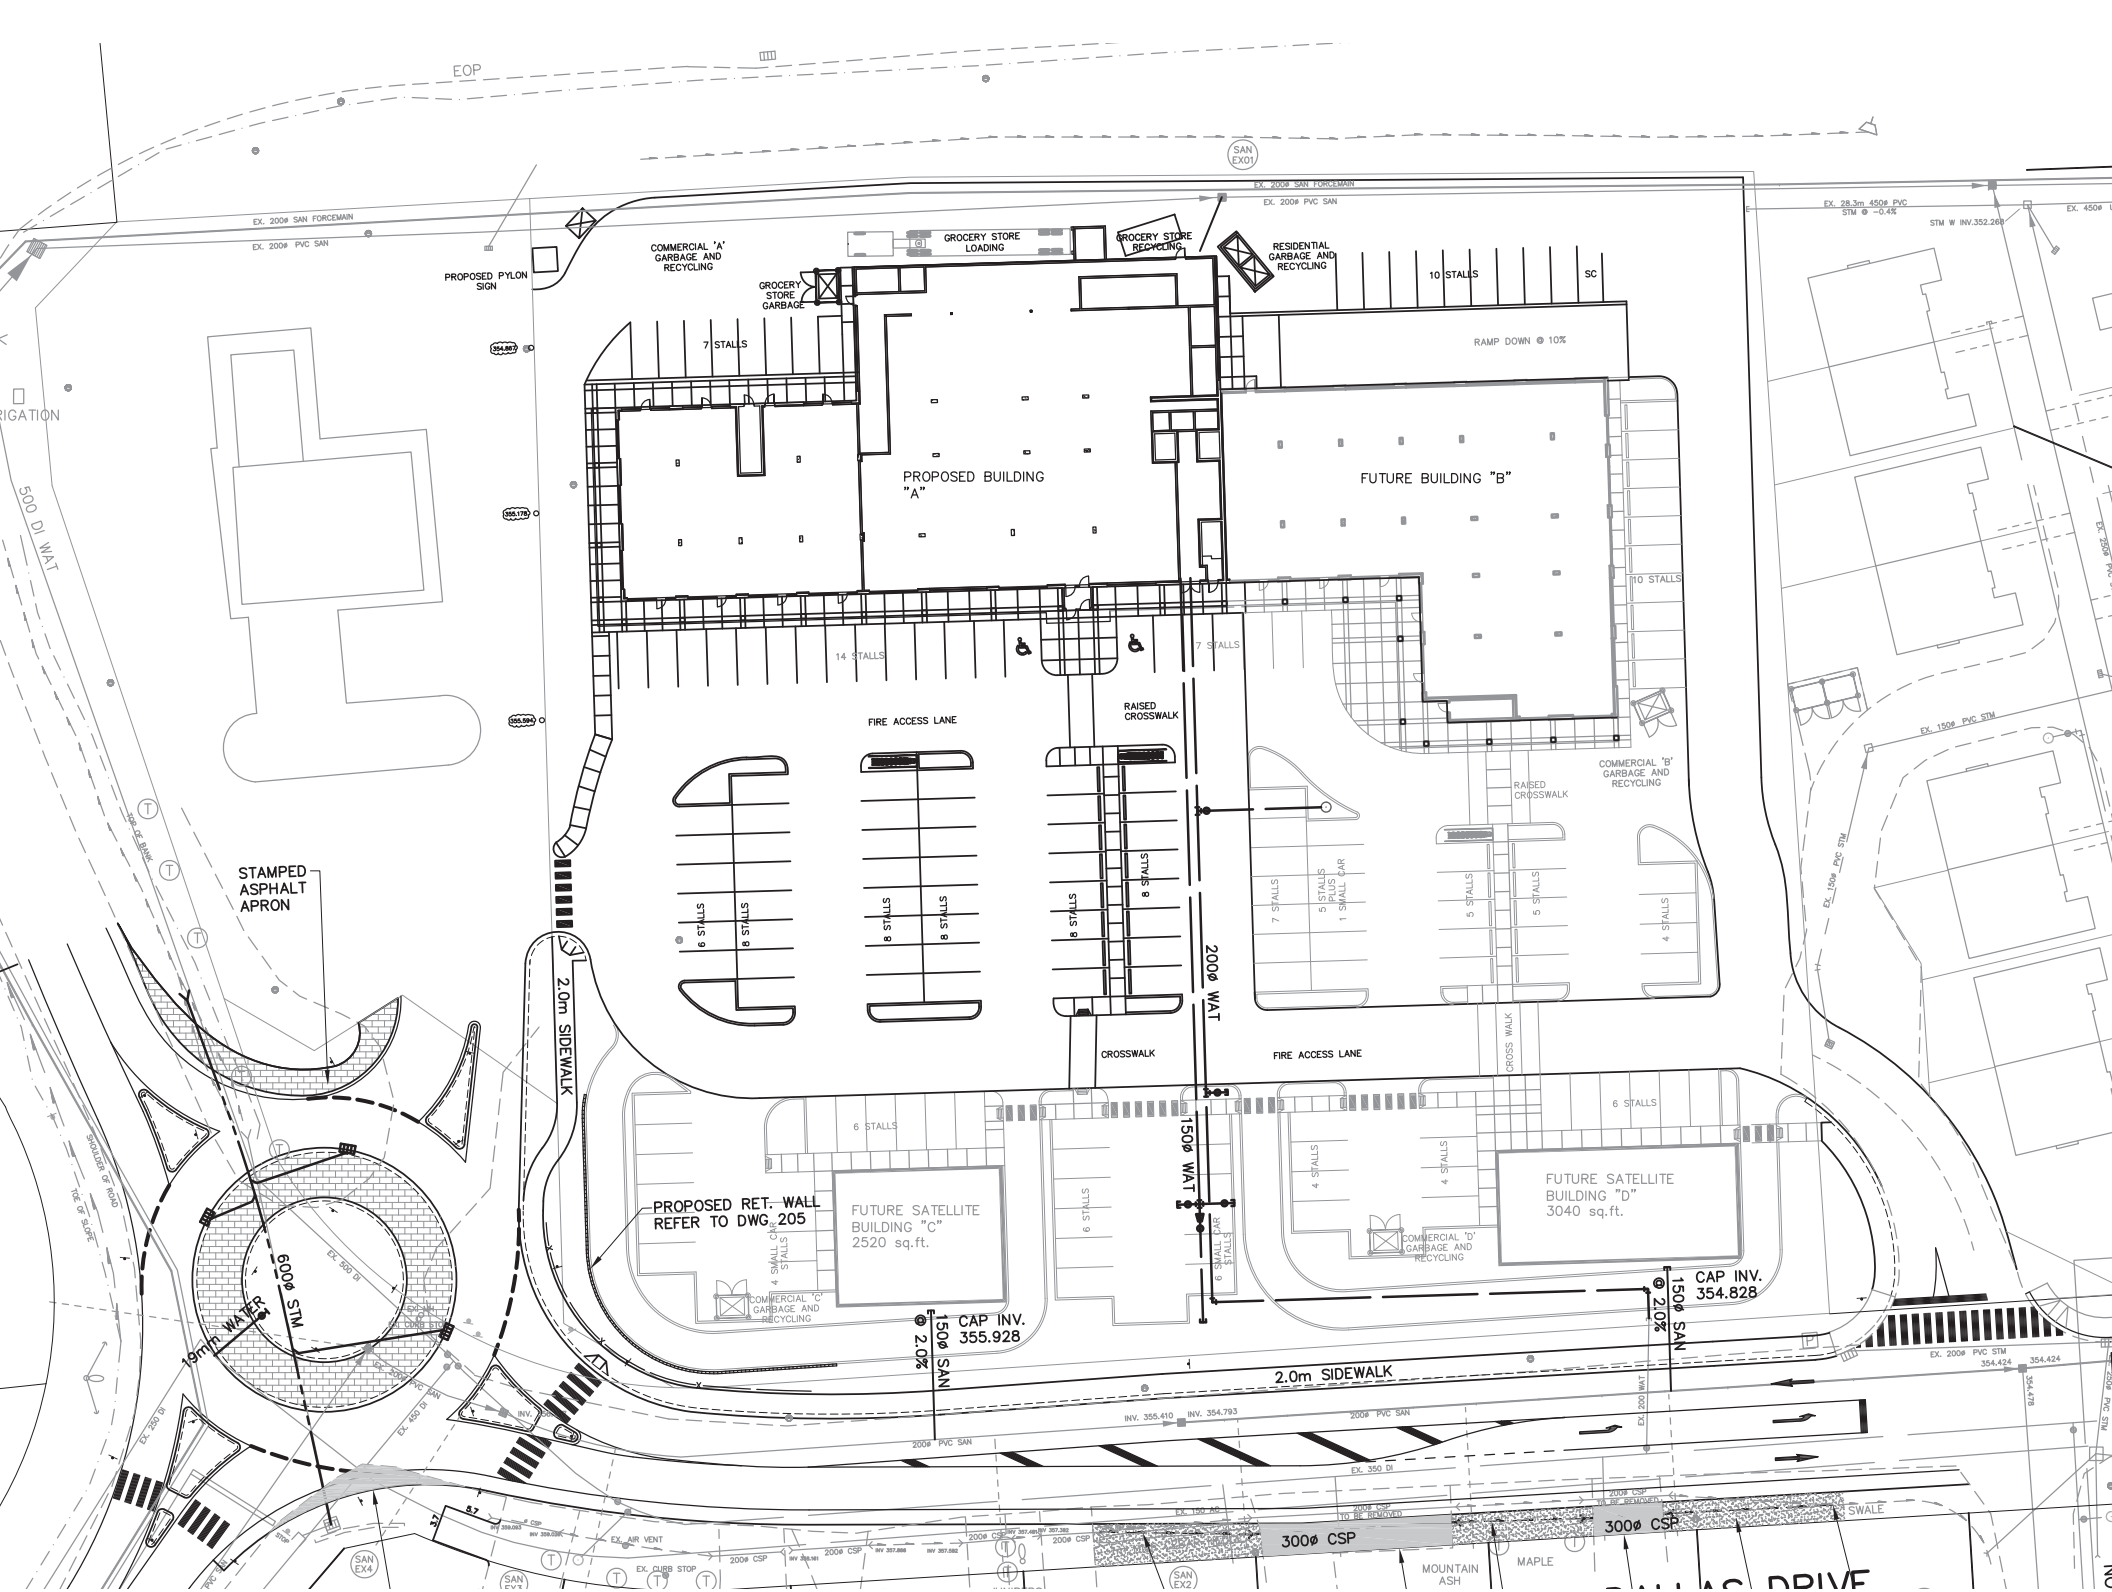

EOP
SAN EX01
EX. 200ø SAN FORCEMAIN
EX. 200ø PVC SAN
PROPOSED PYLON SIGN
COMMERCIAL 'A' GARBAGE AND RECYCLING
GROCERY STORE LOADING
GROCERY STORE RECYCLING
RESIDENTIAL GARBAGE AND RECYCLING
GROCERY STORE GARBAGE
10 STALLS
SC
7 STALLS
RAMP DOWN @ 10%
PROPOSED BUILDING "A"
FUTURE BUILDING "B"
10 STALLS
14 STALLS
7 STALLS
FIRE ACCESS LANE
RAISED CROSSWALK
COMMERCIAL 'B' GARBAGE AND RECYCLING
RAISED CROSSWALK
6 STALLS
8 STALLS
8 STALLS
8 STALLS
8 STALLS
8 STALLS
7 STALLS
5 STALLS PLUS 1 SMALL CAR
5 STALLS
5 STALLS
4 STALLS
200ø WAT
CROSSWALK
FIRE ACCESS LANE
CROSS WALK
STAMPED ASPHALT APRON
2.0m SIDEWALK
6 STALLS
6 STALLS
150ø WAT
4 STALLS
4 STALLS
6 STALLS
PROPOSED RET. WALL REFER TO DWG. 205
FUTURE SATELLITE BUILDING "C" 2520 sq.ft.
FUTURE SATELLITE BUILDING "D" 3040 sq.ft.
4 SMALL CAR STALLS
6 SMALL CAR STALLS
COMMERCIAL 'C' GARBAGE AND RECYCLING
COMMERCIAL 'D' GARBAGE AND RECYCLING
600ø STM
19mm WATER
CAP INV. 355.928
150ø SAN @ 2.0%
CAP INV. 354.828
150ø SAN @ 2.0%
2.0m SIDEWALK
INV. 355.410
INV. 354.793
200ø PVC SAN
EX. 350 DI
300ø CSP
300ø CSP
SWALE
MOUNTAIN ASH
MAPLE
SAN EX4
SAN EX3
SAN EX2
EX. AIR VENT
EX. CURB STOP
500 DI WAT
TOP OF BANK
SHOULDER OF ROAD
TOE OF SLOPE
EX. 150ø PVC STM
EX. 200ø PVC STM
EX. 28.3m 450ø PVC STM @ -0.4%
STM W INV.352.268